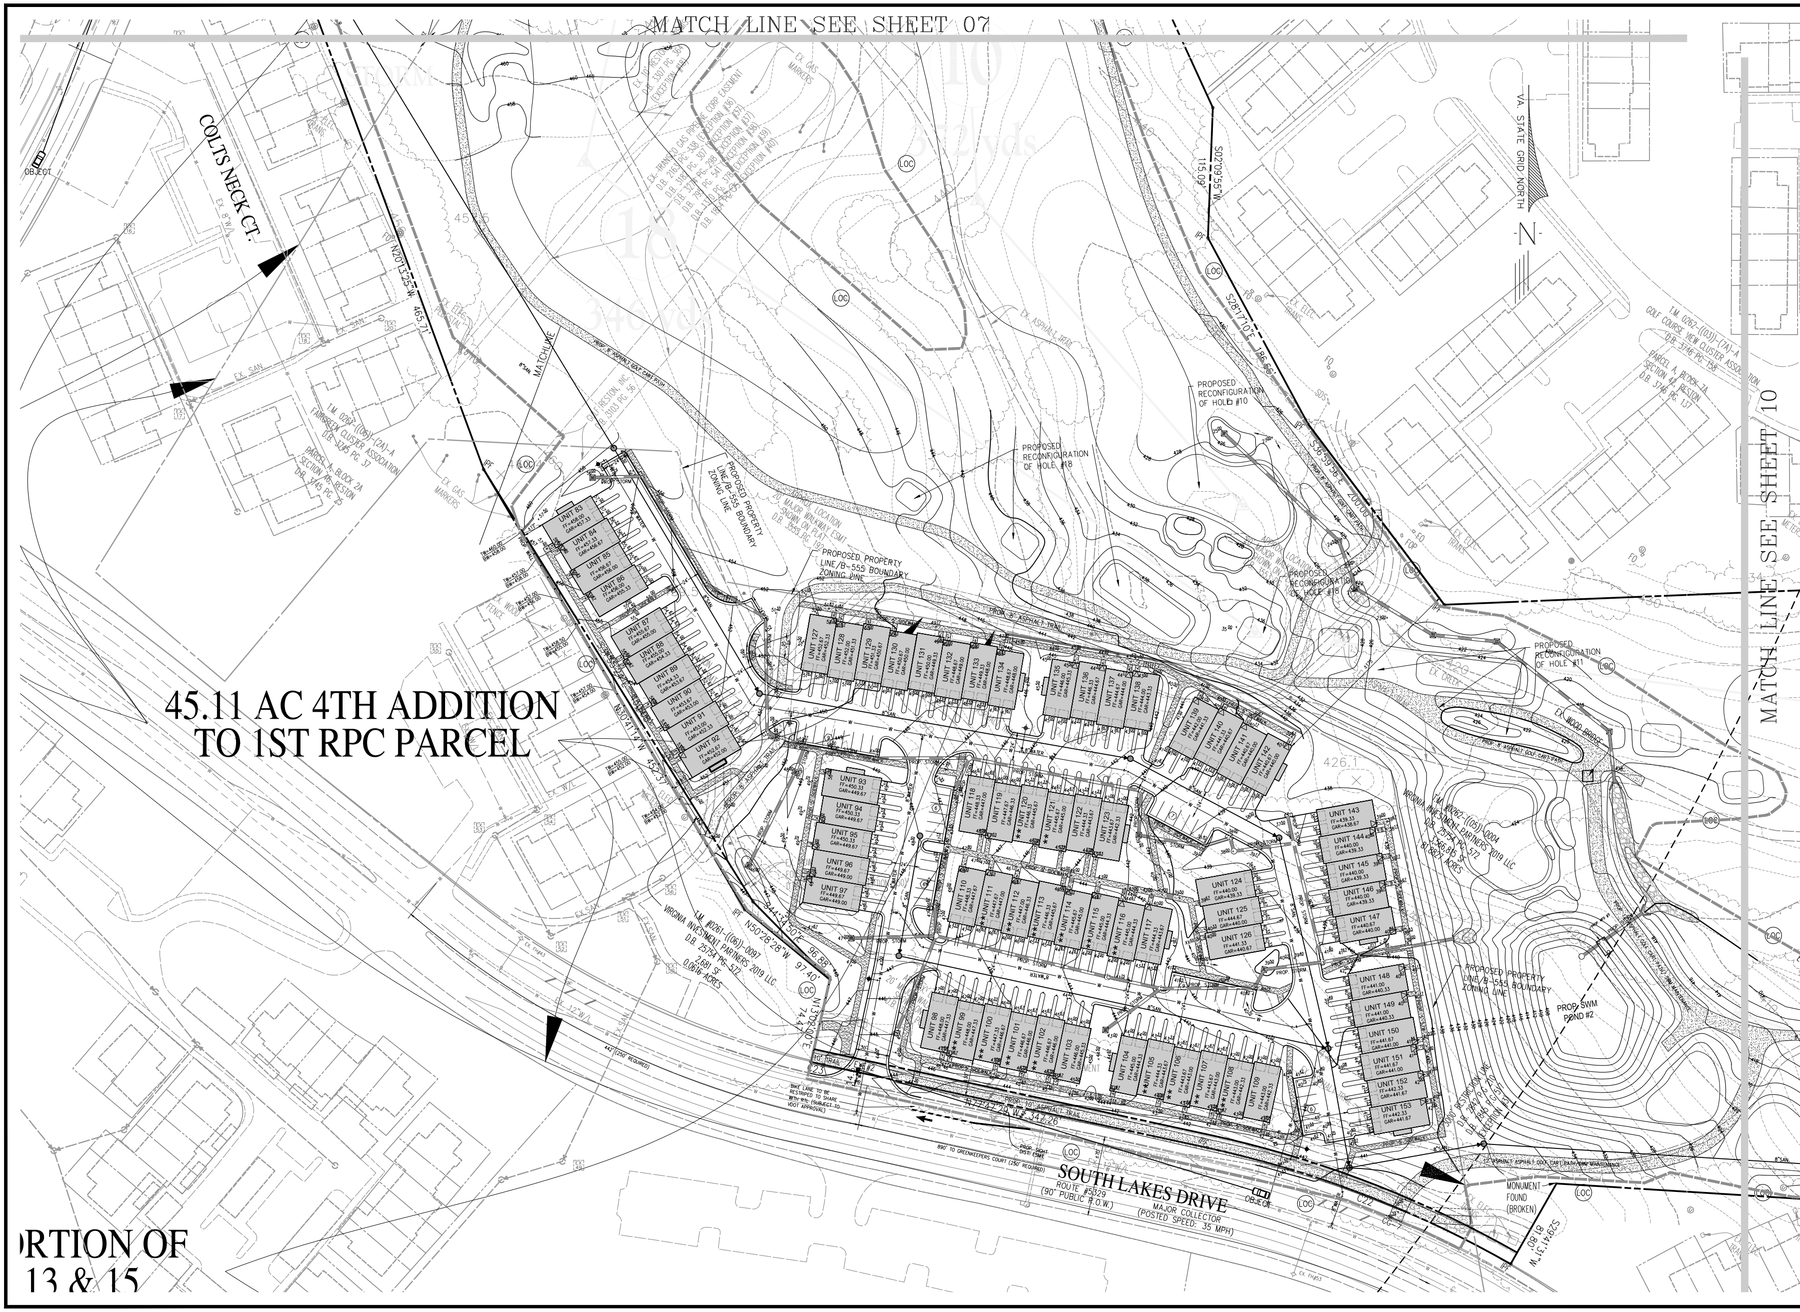

PRC PLAN WITH TOPO

RESTON SEC. 52 BLOCK 4
SEC. 42 BLOCK 4A, SEC. 46 PARCELS 96&97
HUNTER MILL DISTRICT
FAIRFAX COUNTY, VIRGINIA

SCALE: 1"=50' C.I. =2' DATE: MAY, 9 2025

COMMONWEALTH OF VIRGINIA
PETER F. CRAWFORD
Lic. No. 045081
PROFESSIONAL ENGINEER

urban
Planners • Engineers • Landscape Architects • Land Surveyors

Urban, Ltd.
7712 Little River Turnpike
Annandale, Virginia 22003
Tel. 703.642.8080
Fax. 703.642.8251
www.urban-ltd.com

PLAN DATE
05-30-25
09-05-25
01-09-26
02-19-26
06-18-26

No.	DATE	DESCRIPTION

REVISIONS

SHEET 09 OF 37

FILE No. PRC-2678