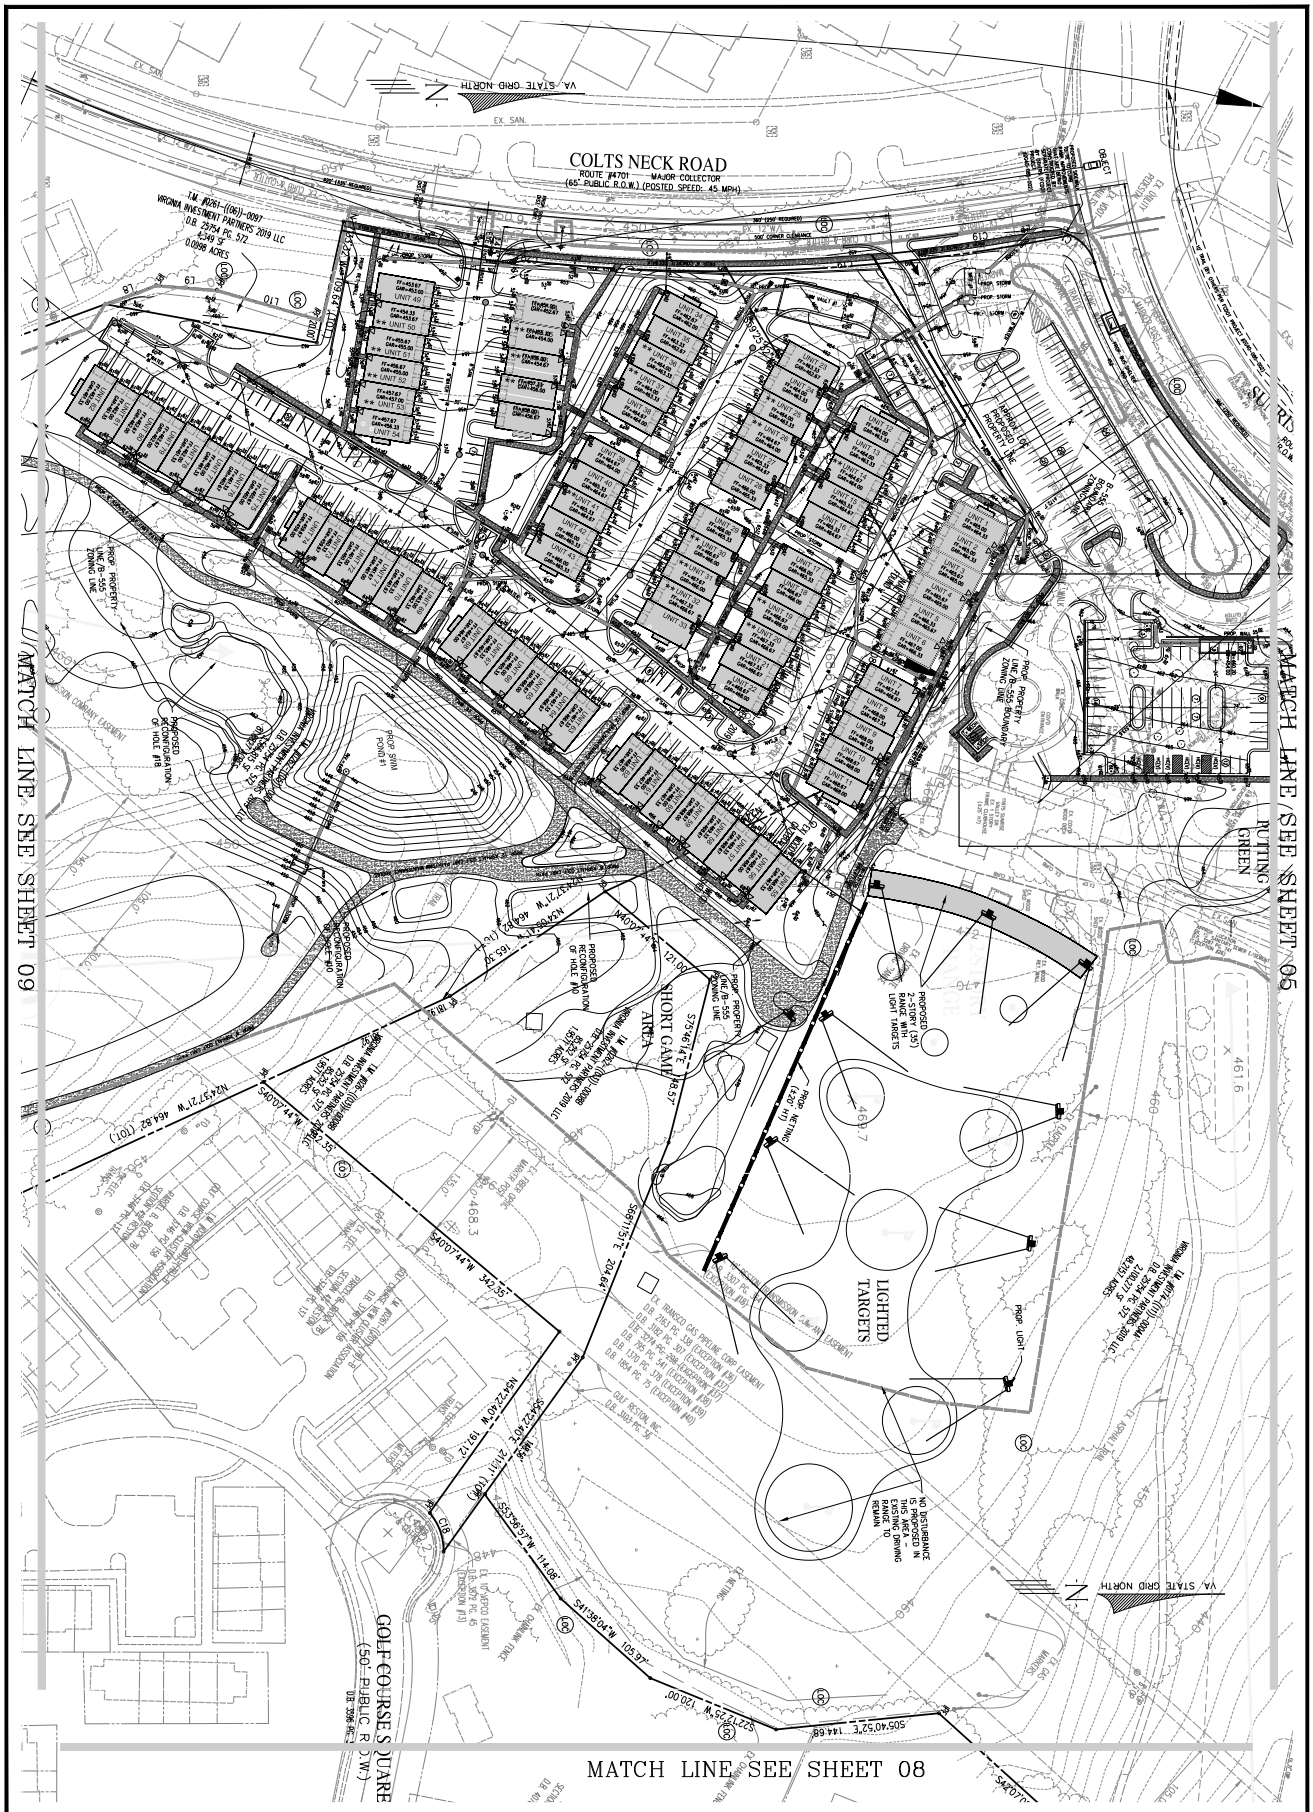

PRC PLAN WITH TOPO

RESTON SEC. 52 BLOCK 4
SEC. 42 BLOCK 4A, SEC. 46 PARCELS 96&97

HUNTER MILL DISTRICT
FAIRFAX COUNTY, VIRGINIA

SCALE: 1"=50' C.I. =2' DATE: MAY. 9 2025

FILE No. PRC-2678

SHEET 07 OF 37

COMMONWEALTH OF VIRGINIA
PETER F. CRAWFORD
Lic. No. 040662
PROFESSIONAL ENGINEER
06/18/2026

urban
Planners●Engineers●Landscape Architects●Land Surveyors

Urban, Ltd.
7712 Little River Turnpike
Annandale, Virginia 22003
Tel. 703.642.8080
Fax. 703.642.8251
www.urban-ltd.com

PLAN DATE:
05-30-25
09-05-25
01-09-26
02-19-26
06-18-26

No.	DATE	DESCRIPTION
		REVISIONS