S-042-89

THE PROPERTY DELINEATED ON THIS PLAT IS LOCATED ON ASSESSMENT MAP NO. 17-3 ((1)) 13 AND IS ZONED RE-2, RPC AS OF THE DATE OF ITS APPROVAL.

A COPY-TESTE

Catherine A. Chianese
Clerk to the Board of Supervisors

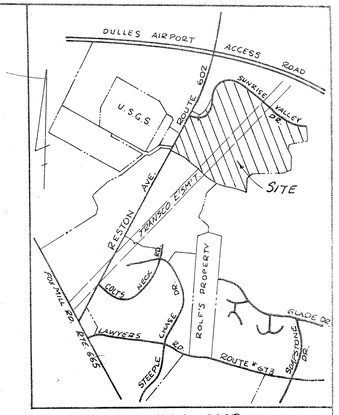

VICINITY MAP
SCALE 1" = 2400'

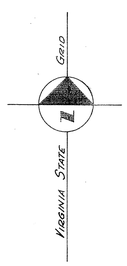

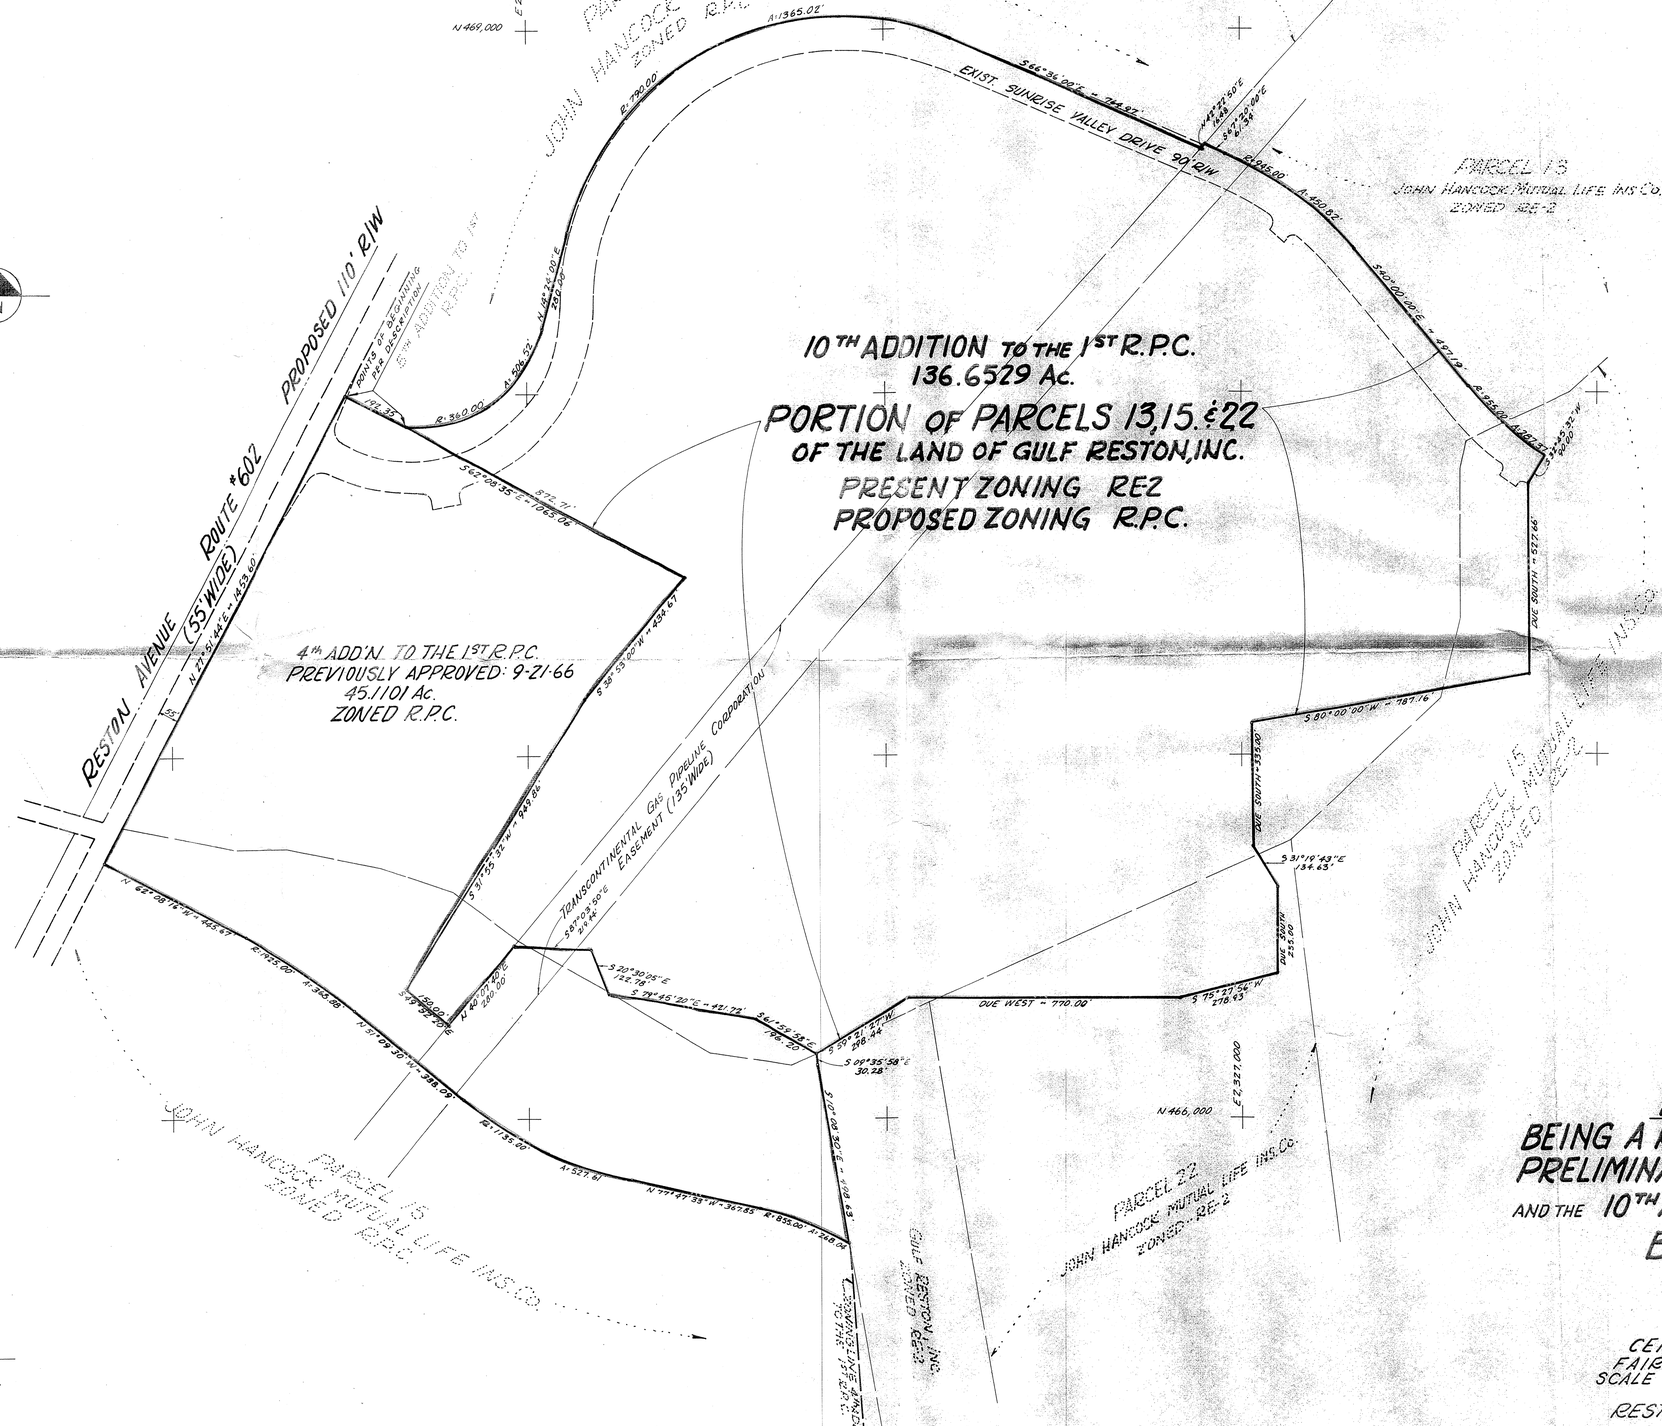

AREA OF REVISION = 45.1101 Ac.
AREA OF REZONING = 136.6529 Ac.
TOTAL AREA = 181.7630 Ac.

Clerk, BOS
C-135 DP, 1st Sheet

EXHIBIT 16A

DEVELOPMENT PLAN

BEING A REVISION TO A PORTION OF THE PRELIMINARY PLAN APPROVED DATE: 9-21-66 AND THE 10TH ADDITION TO THE FIRST R.P.C.

BOUNDARY SURVEY

SOUTHERN SECTOR

RESTON

CENTREVILLE DISTRICT
FAIRFAX COUNTY, VIRGINIA
SCALE 1" = 200' APRIL 14, 1970

PREPARED BY
RESTON ENGINEERING DIVISION
RESTON, VIRGINIA

CERTIFIED CORRECT

CHARLES D. KENT, JR.
CERTIFIED LAND SURVEYOR
RESTON, VIRGINIA